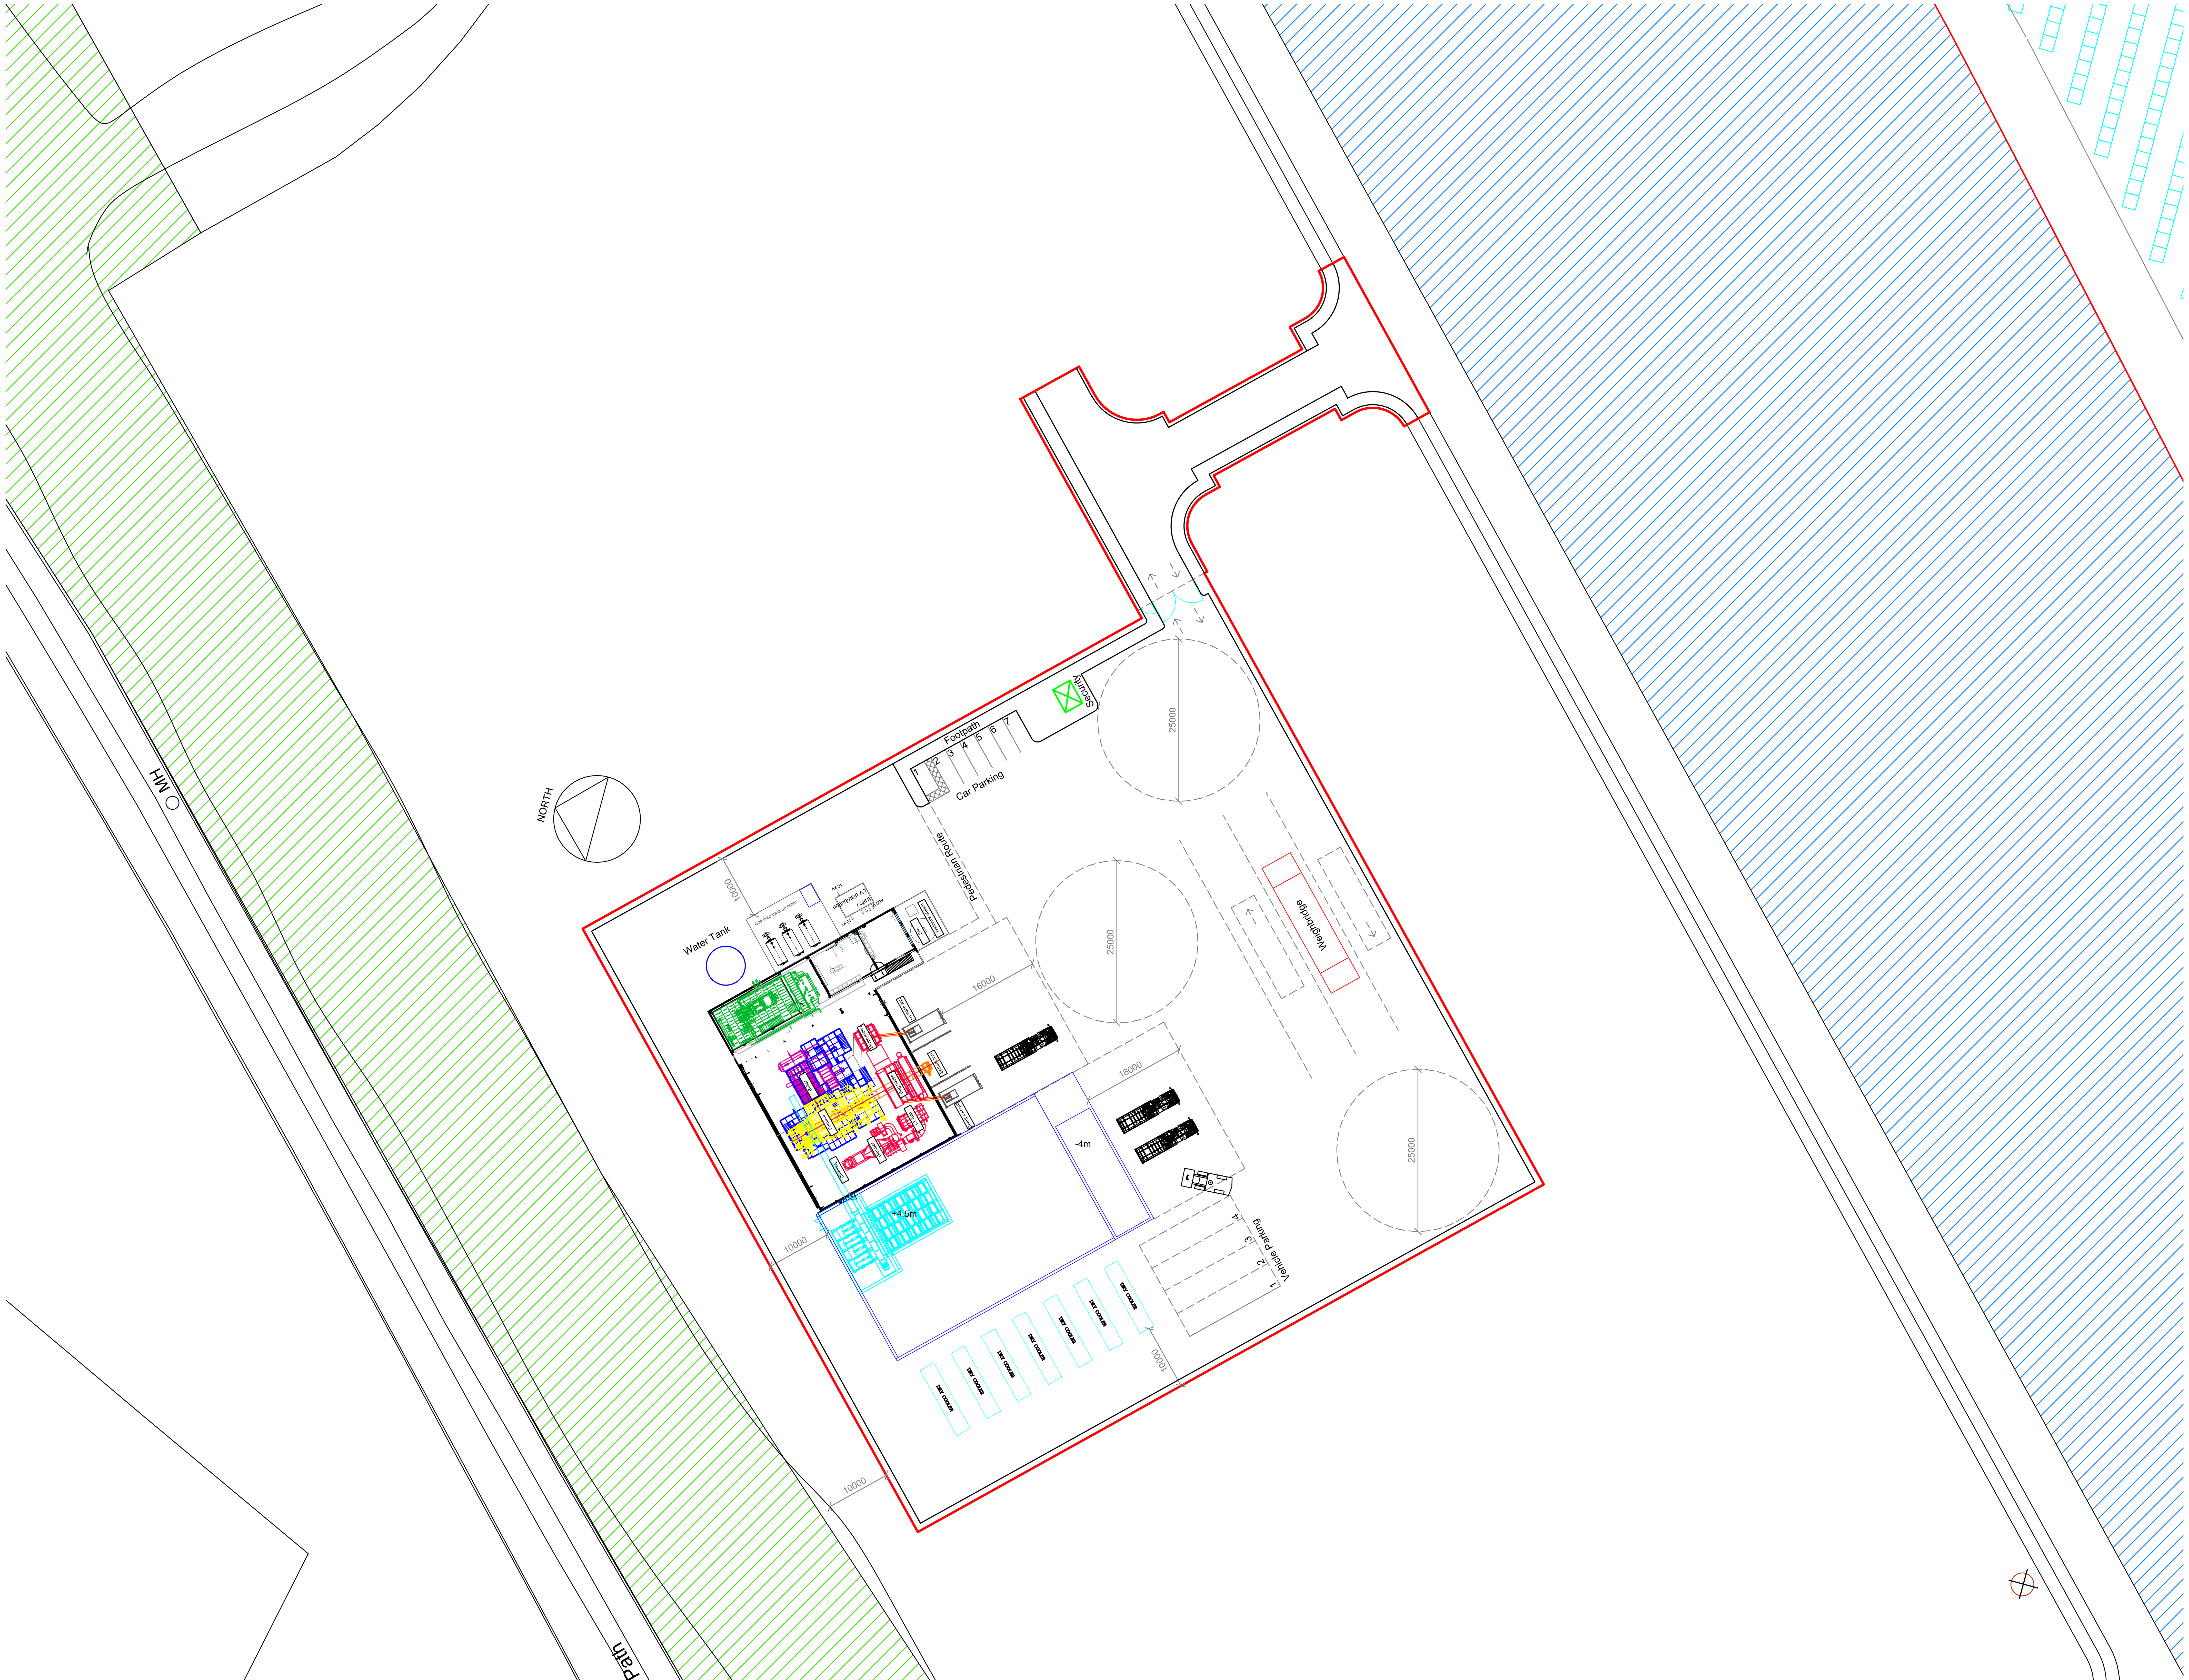

Proposed Site Plan
1:500

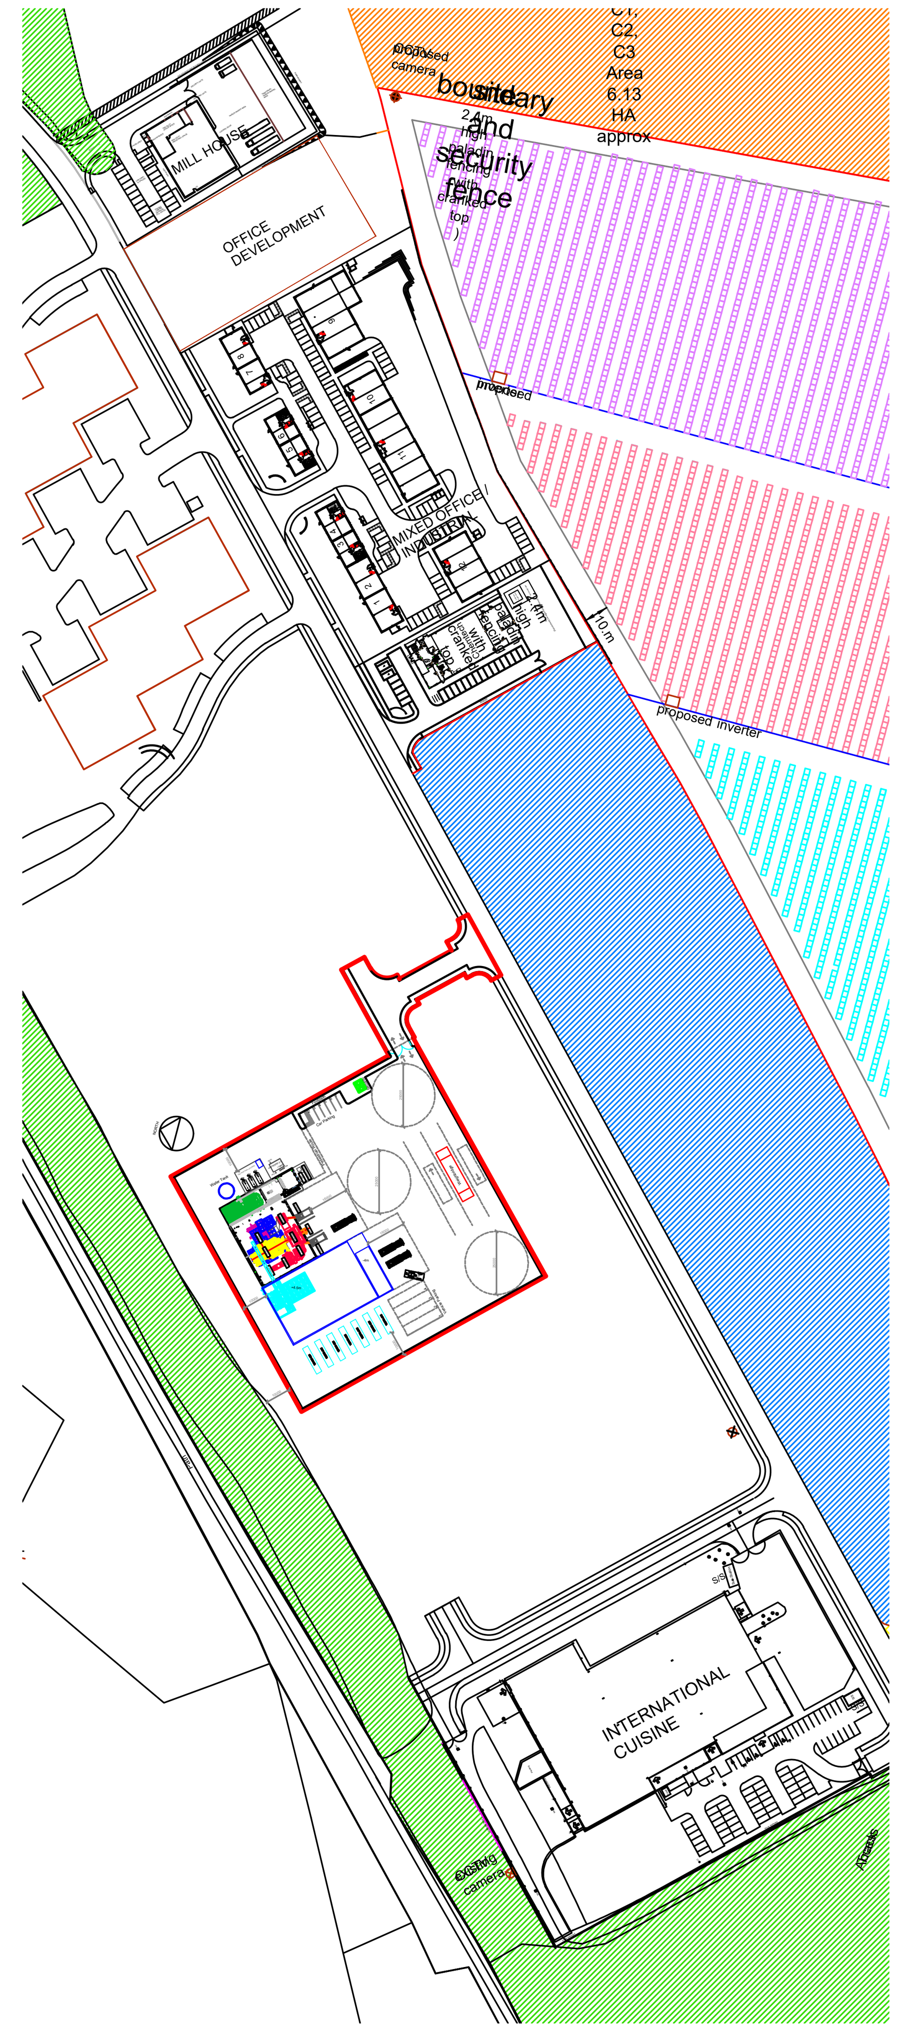

Key Location Plan
1:2500

NOTE:

Site area
3.16 acres
1.27 hectares

NOTES:

© SADLER BROWN LIMITED
■ THIS DRAWING IS THE SUBJECT OF COPYRIGHT WHICH VESTS IN SADLER BROWN LIMITED. IT IS AN INFRINGEMENT OF COPYRIGHT TO REPRODUCE THIS DRAWING, BY WHATEVER MEANS, INCLUDING ELECTRONIC, WITHOUT THE EXPRESS WRITTEN CONSENT OF SADLER BROWN LIMITED WHICH RESERVES ALL ITS RIGHTS.

SADLER BROWN LIMITED ASSERTS ITS RIGHTS TO BE IDENTIFIED AS THE AUTHOR OF THIS DESIGN.
ALL DRAWINGS, IMAGES AND MODELS ARE SUBJECT TO THE COPYRIGHT, DESIGNS & PATENTS ACT 1988

■ DRAWING NOT TO BE SCALED.
■ REPORT ERRORS & OMISSIONS TO ARCHITECT.
■ CHECK ALL DIMENSIONS ON SITE.
■ DRAWING TO BE READ IN CONJUNCTION WITH HEALTH AND SAFETY PLAN AND ALL RELEVANT RISK ASSESSMENTS.

Residual Risks
In addition to the hazard/risks normally associated with the types of work detailed on this drawing take note of the above. It is assumed that all works on this drawing will be carried out by a competent contractor working, where appropriate, to an appropriate method statement.
Safety Health and Environmental Information Box

Rev	Revision	Date	Drwn	Chkd
-	First Issue	14/05/2020	FC/DD	DD
A	Updated in line with client comments. Proposal repositioned 100m to South West of previous revision. 1:2500 key location plan added.	18/05/2020	DD	DD
B	South West boundary moved 10m further from line of buildings to improve vehicular movements based on swept path analysis. Weighbridge position amended. Site area figures revised.	19/05/2020	DD	DD
C	Updated in line with client comments. Proposal rotated 90 degrees anti-clockwise. Site access moved to North boundary of the site. Water tank added to drawing.	26/05/2020	FC	DD

Rev	Revision	Date	Drwn	Chkd

Project: EFW Facility, Consett

Client: Project Genesis Ltd

Layout Title: Proposed Site Plan

N

0 5 10 15 20 25
Scale in m. 1:500

Drawing Number

project	originator	zone	level	type	role	number	rev
***	SBAKA	00	GF	DR	A	AL(0) 001	C

SBA/AKA Project No.	Scales @ A1	Status
2200033	1:500	PRELIMINARY

t: Newcastle (head office): 0191 265 7080 / 0191 213 0133
e: info@sadlerbrown.co.uk / mail@akarchitects.net,
w: www.architects-group.com
copyright: Sadler Brown Limited

SBA AKA ARCHITECTS GROUP